


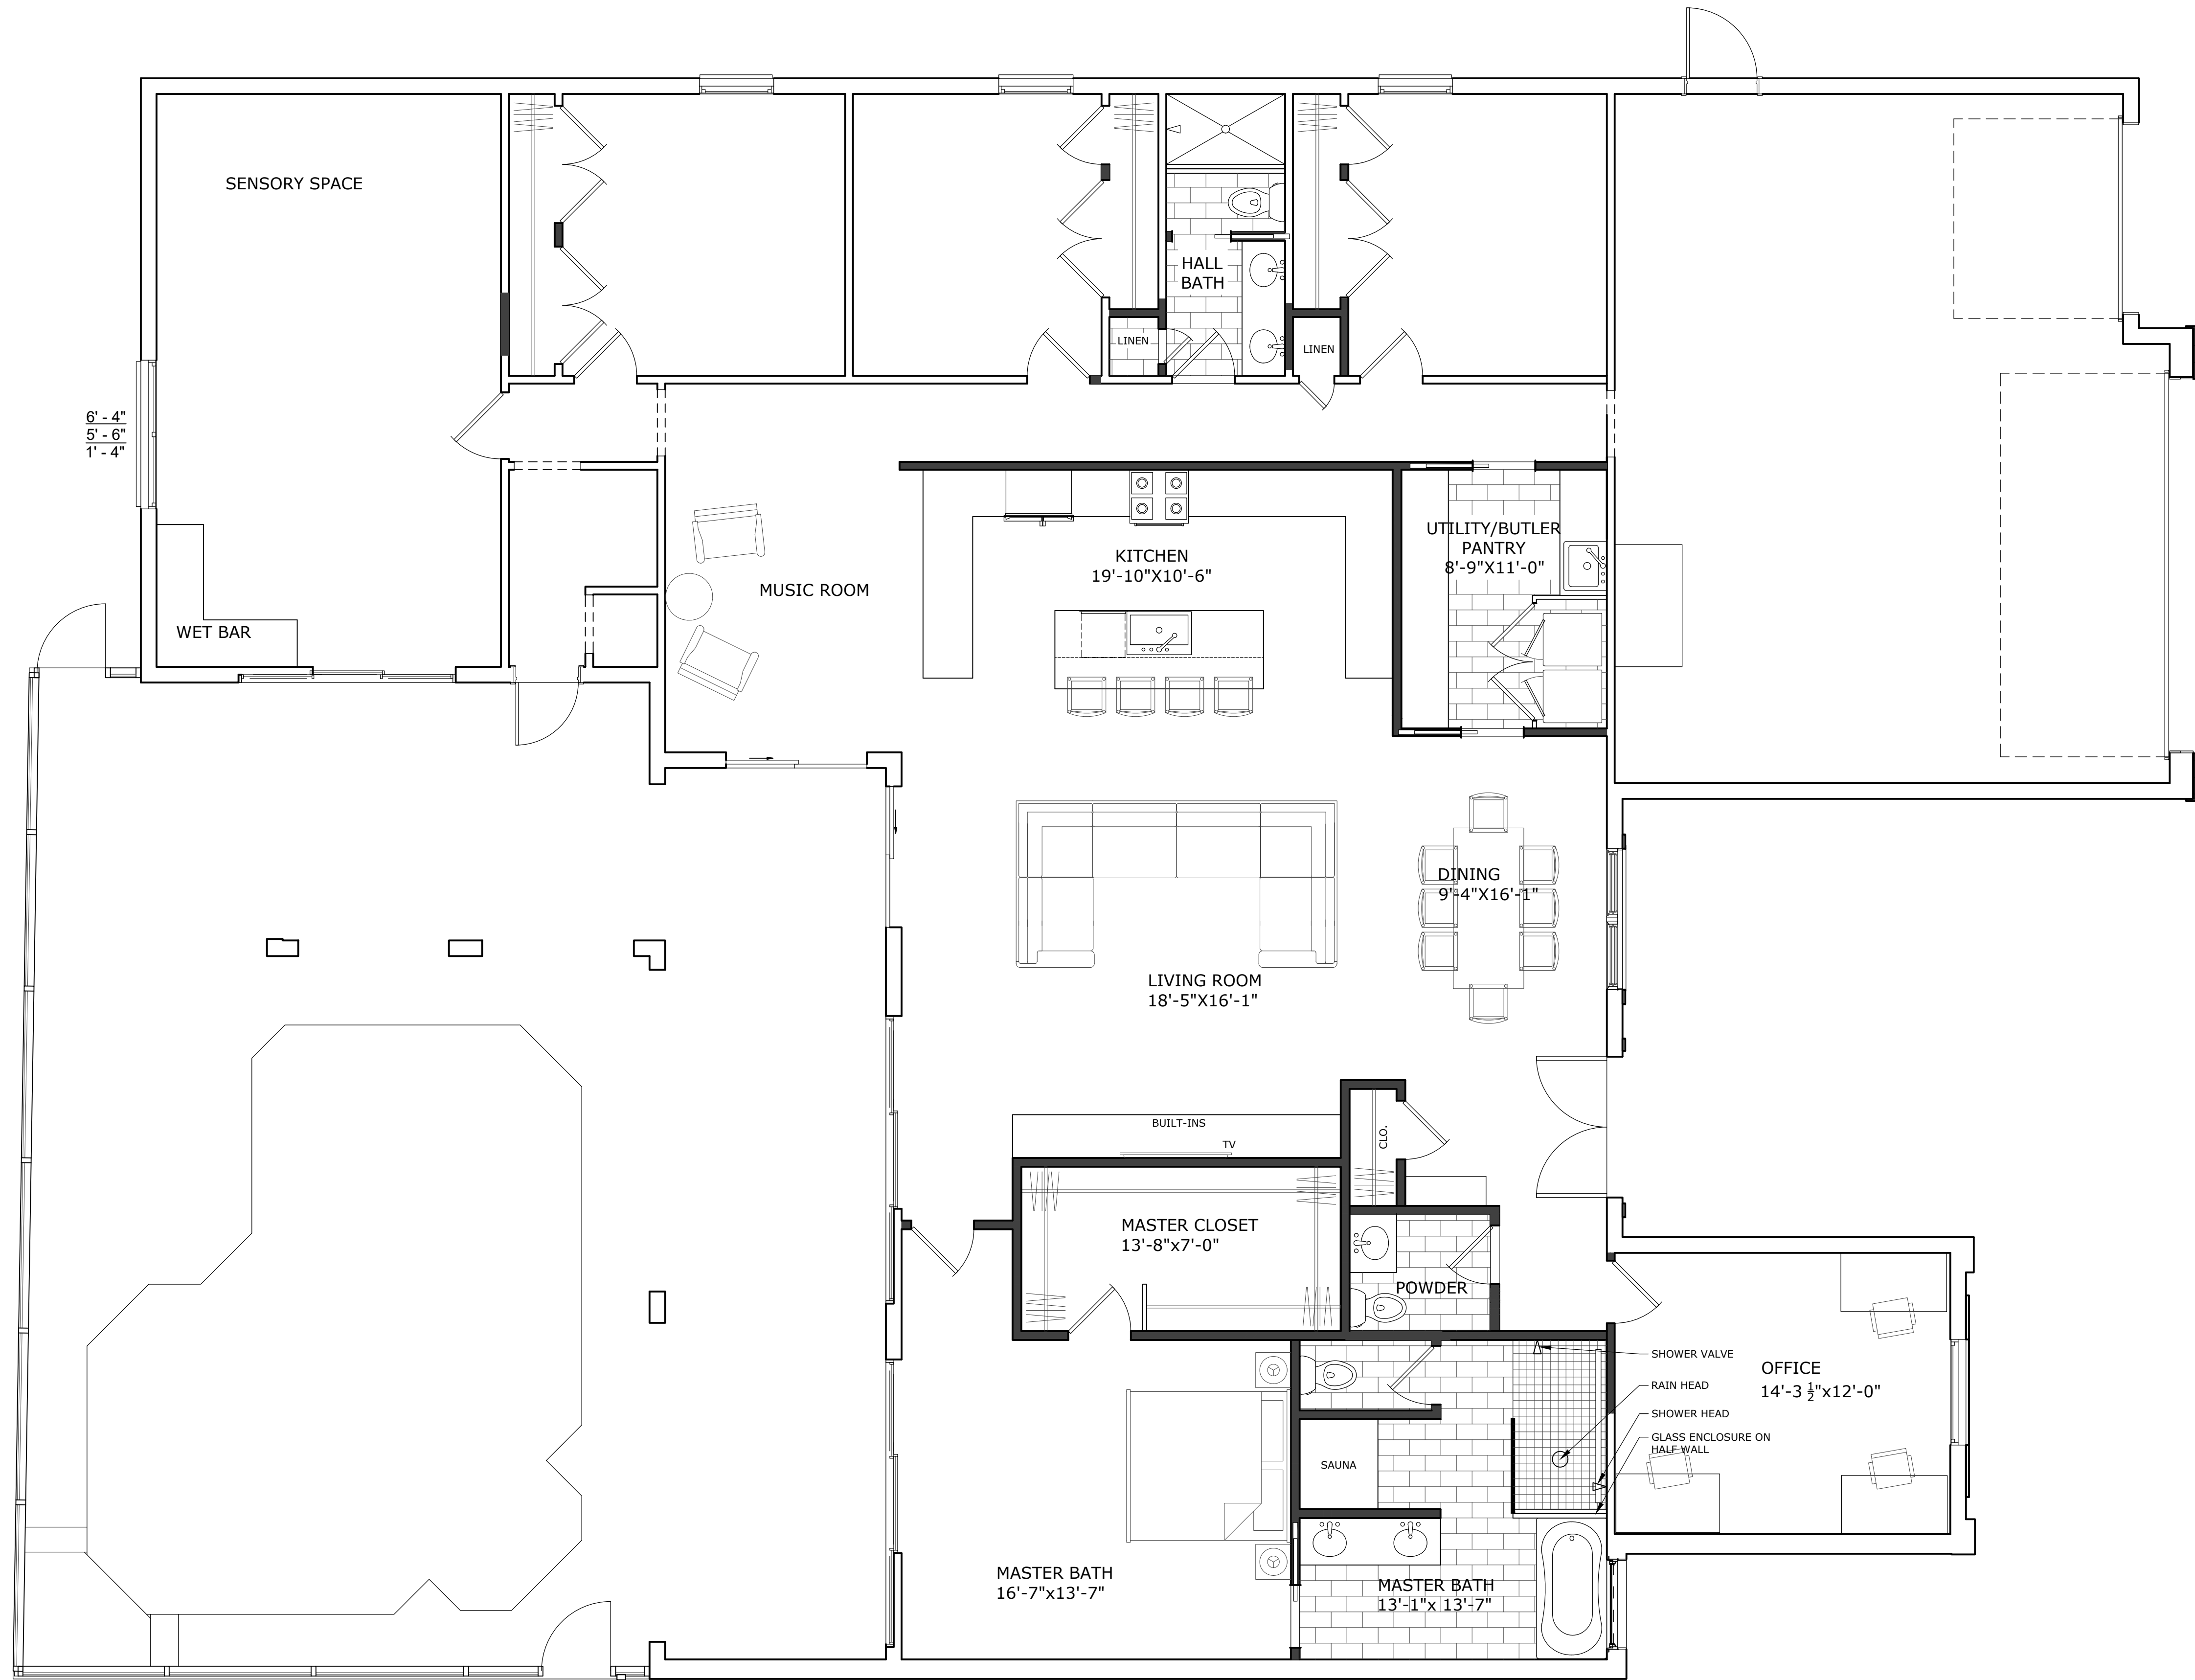


1 PROPOSED FIRST FLOOR
Scale: 1/4"= 1'-0"

WALL LEGEND

EXISTING WALL

NEW WALL

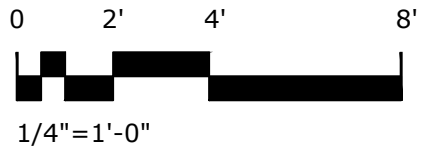


2024 © COPYRIGHT. THIS DRAWING IS NOT TO BE USED FOR MAKING ANY REPRODUCTION THEREOF, OR FOR CONSTRUCTION OF ANY BUILDING WITHOUT FIRST OBTAINING THE WRITTEN AUTHORIZATION FROM WAY MAKER ARCHITECTURE, PLLC

FULMER RESIDENCE

DESCRIPTION:
EXISTING FLOOR PLAN

REVISION SCHEDULE	
REV. #	REV. DATE

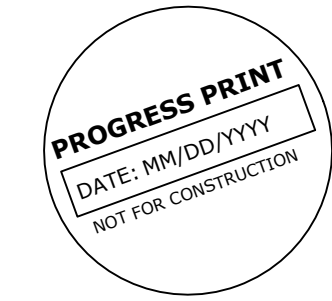

WAY
MAKER
ARCHITECTURE
1889 BRIGHT IBIS AVE
APOLLO BEACH,
FL 33572
401.480.2939



3518 SADDLE RIDGE ST.
VALRICO FL, 33596

A1.0